



PL-218 REV 4

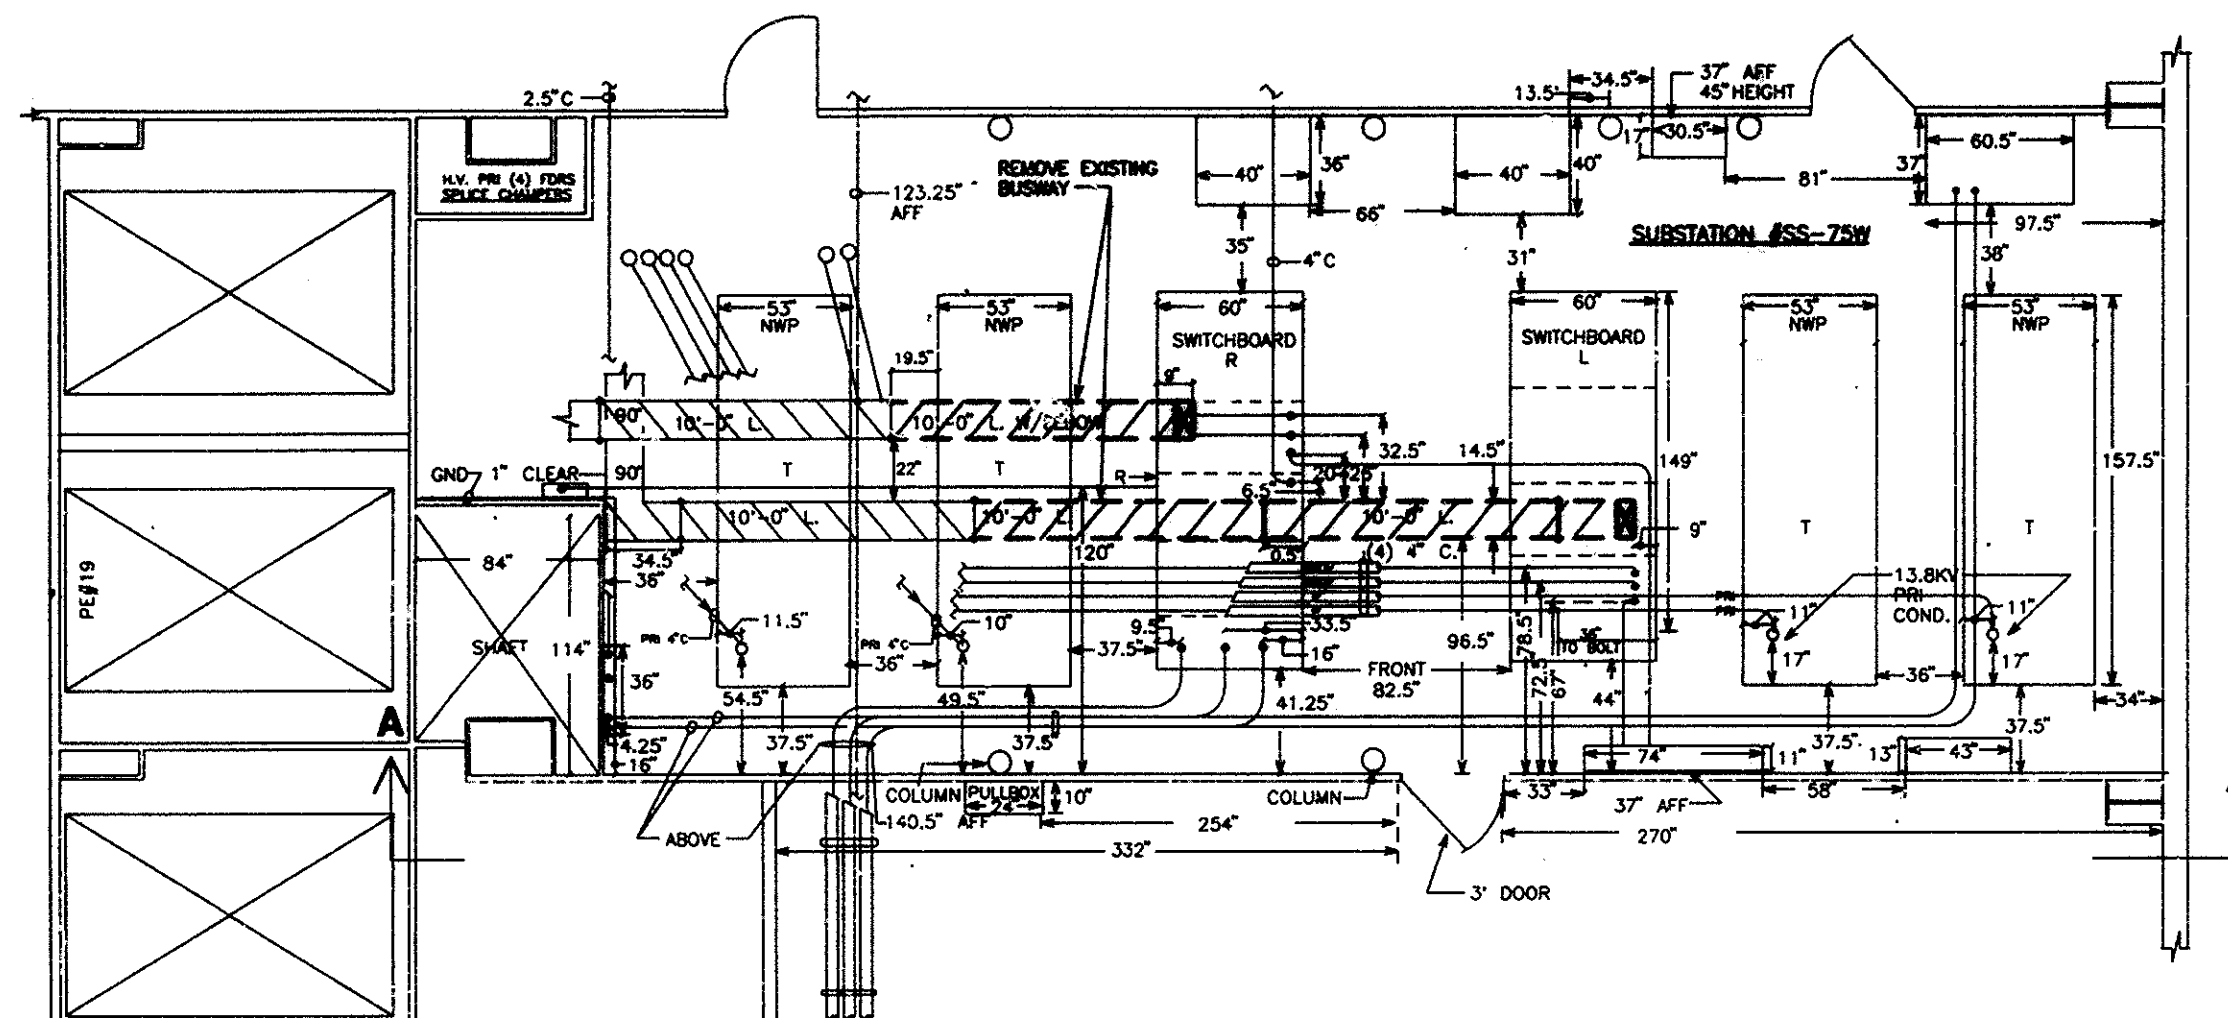

PARTIAL PLAN 75th FLOOR WEST

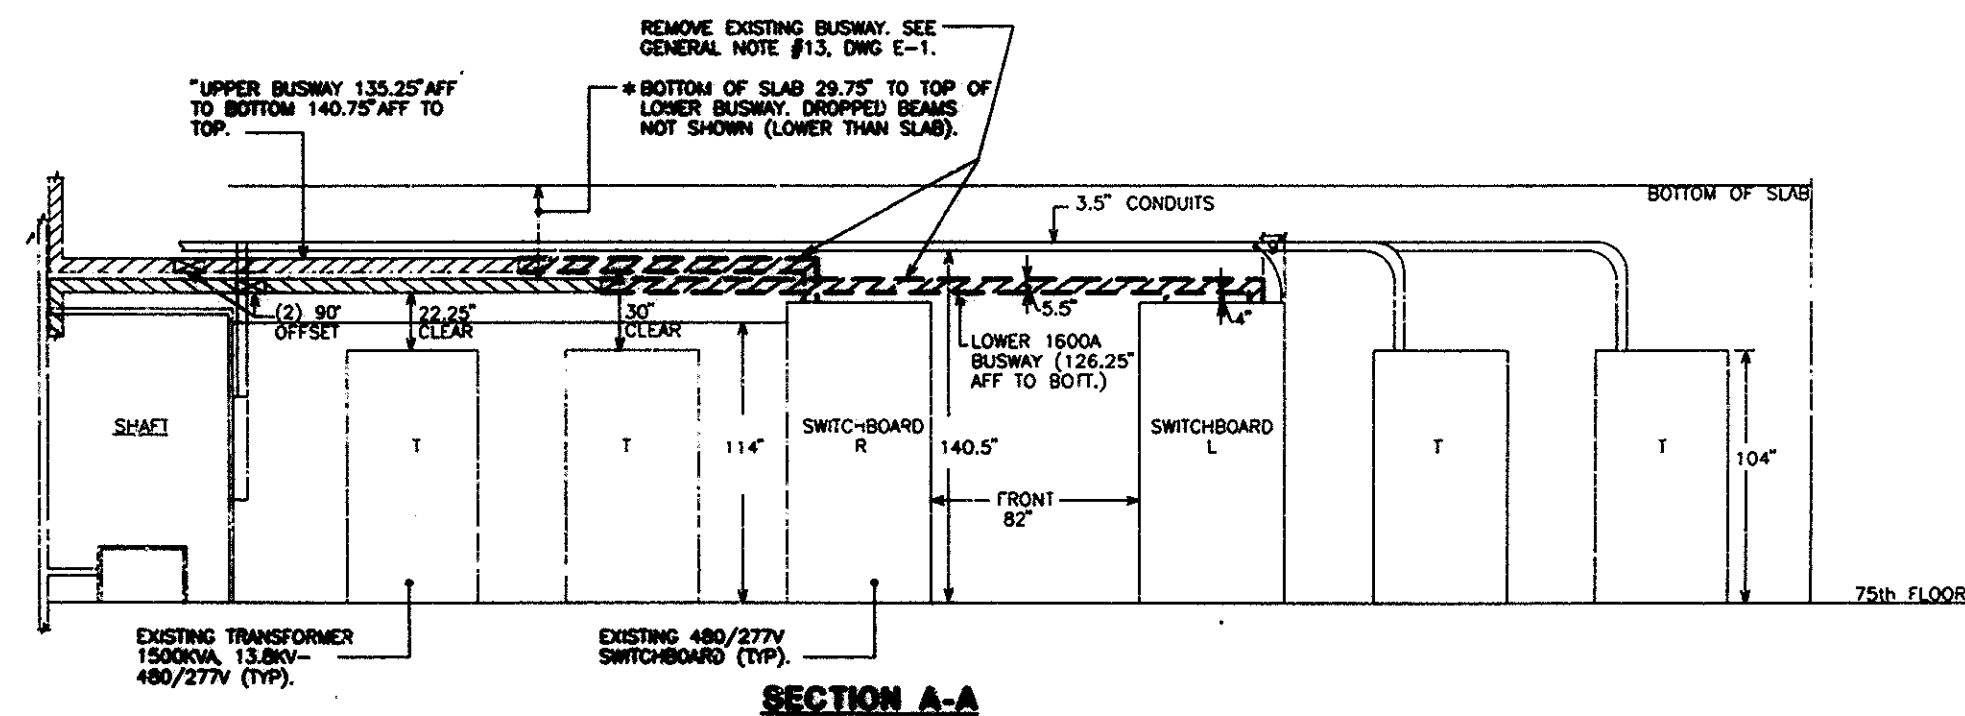

SECTION A-A

**NOTES:**


1. SEE DRAWING E-1 FOR GENERAL NOTES.

Sheet 34 of 41

**PORT AUTHORITY  
OF NY & NJ**

*James A. Zuck*  
Engineering Program Manager

**EDWARDS AND ZUCK, P.C.**  
CONSULTING ENGINEERS  
330 West 42nd Street, 10th Fl., NY 10036  
212-725-3620  
© 1992 Edwards and Zuck, P.C.

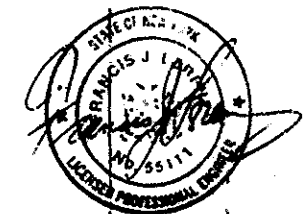

3/15/01 Drawing of Record  
No. Date Revision Approved

Engineering Department  
Design Division

The World Trade  
Center  
Electrical/HVAC  
Upgrade Program

Two LOW VOLTAGE DISTRIBUTION

**TWO WTC  
ELECTRICAL**

**75th FLOOR**

**WEST SIDE**

EXISTING ROOM LAYOUT

This drawing subject to conditions in contract.  
All inventions, ideas, designs and methods  
herein are reserved to Port Authority and  
may not be used without its written consent.

C.J./CADD MW/CADD F.M.  
Designed by Drawn by Checked by

Date 10/4/93 Scale 1/4" = 1'-0"

Contract Number Drawing Number

**WTC-804.041 E-17**

FILE NAME: PA17D12